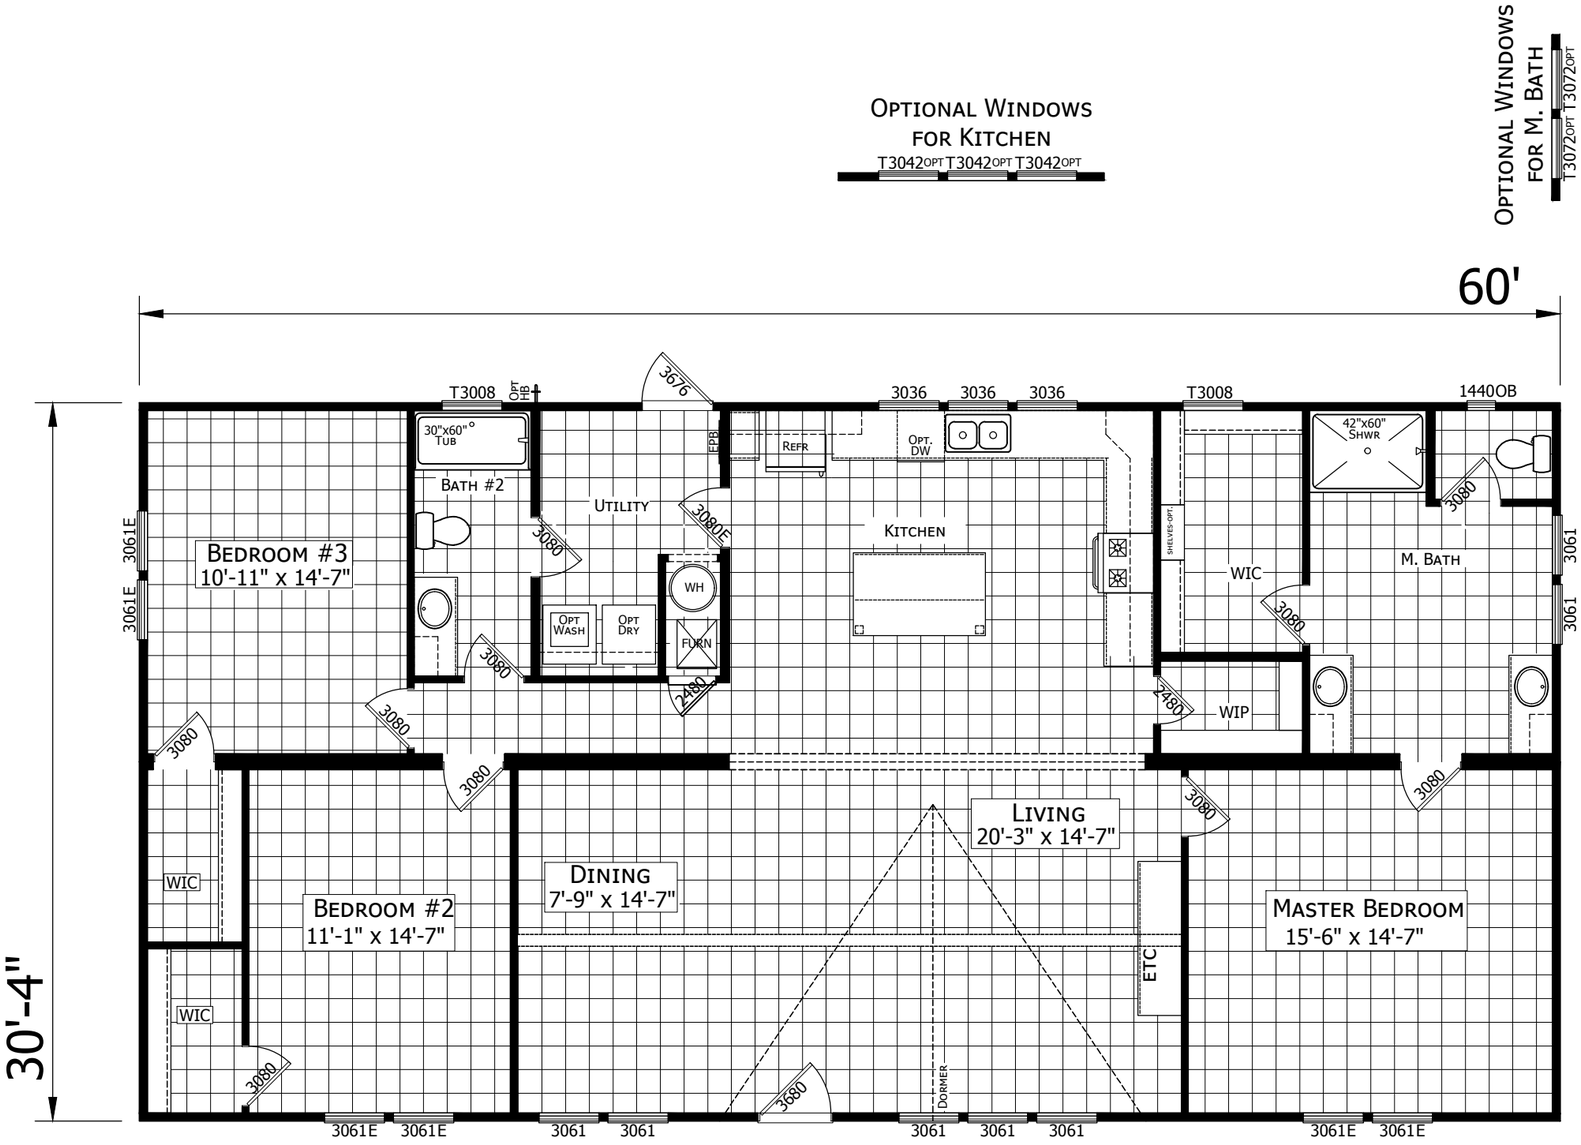

OPTIONAL MASTER BATH W/DECK TUB

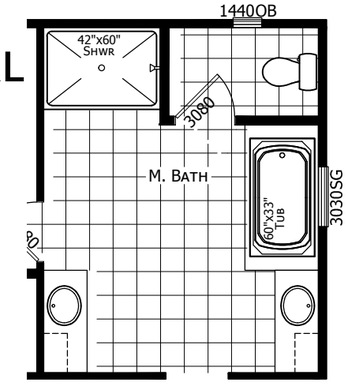

OPTIONAL MASTER BATH W/STAND ALONE TUB

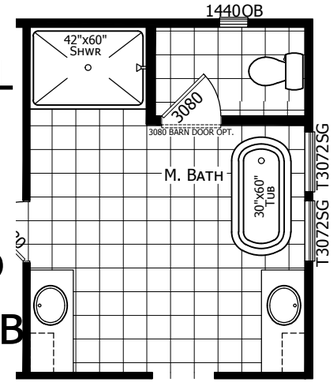

025-3260H32005

3 BEDROOM 2 BATH
60'-0" x 30'-4"
1820 SQ. FT. TOTAL

CHAMPION HOME BUILDERS 755 W. BIG BEAVER ROAD, SUITE 1000 TROY, MI 48084 PHONE: 248-614-8200		MODIFICATIONS	PROJECT: 025-3260H32005 30'-4" x 60' 3 BD 2 BTH	TITLE: LITERATURE PLAN	SHEET: L-101 THE DAUPHINE
			DRAWN BY: SJAMES	FILENAME: 025CHPR-3260H32005 DAUPHINE	PROPRIETARY AND CONFIDENTIAL
			DATE: 11-12-19		
			SCALE: 3/16" = 1'-0"		

THESE DRAWINGS AND SPECIFICATIONS ARE ORIGINAL, PROPRIETARY AND CONFIDENTIAL MATERIALS OF CHAMPION.
COPYRIGHT © 1976-2022 BY CHAMPION